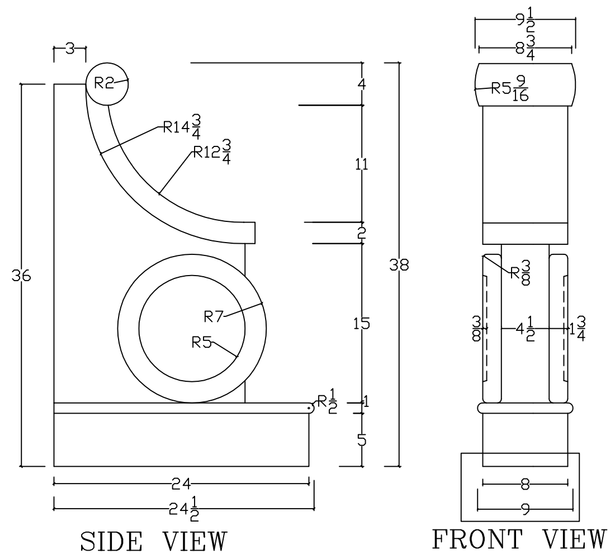

Ⓒ CAST STONE ACCENT–A
COLOR: DOUBLE CAPPUCCINO
FINISH: Light Texture

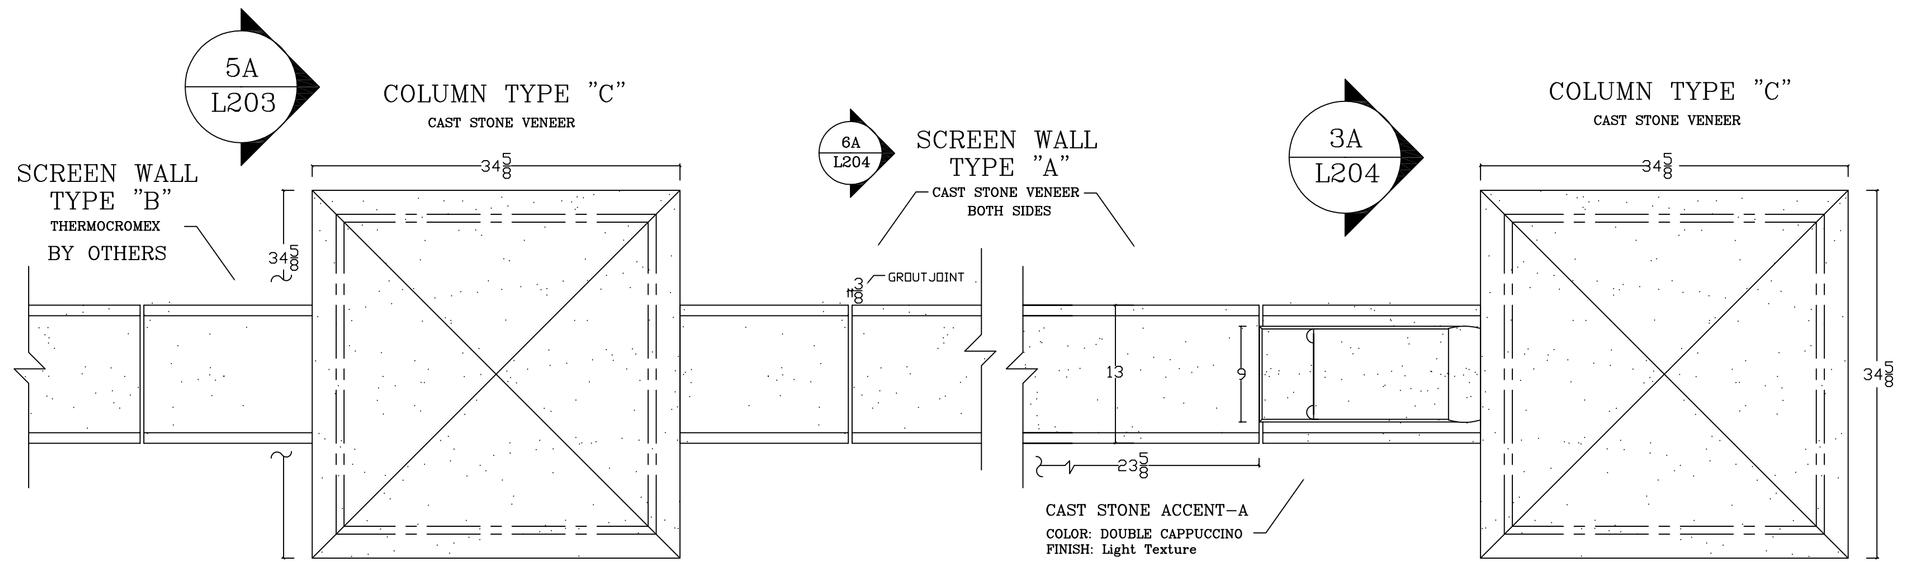

Ⓑ PARTIAL PLAN VIEW

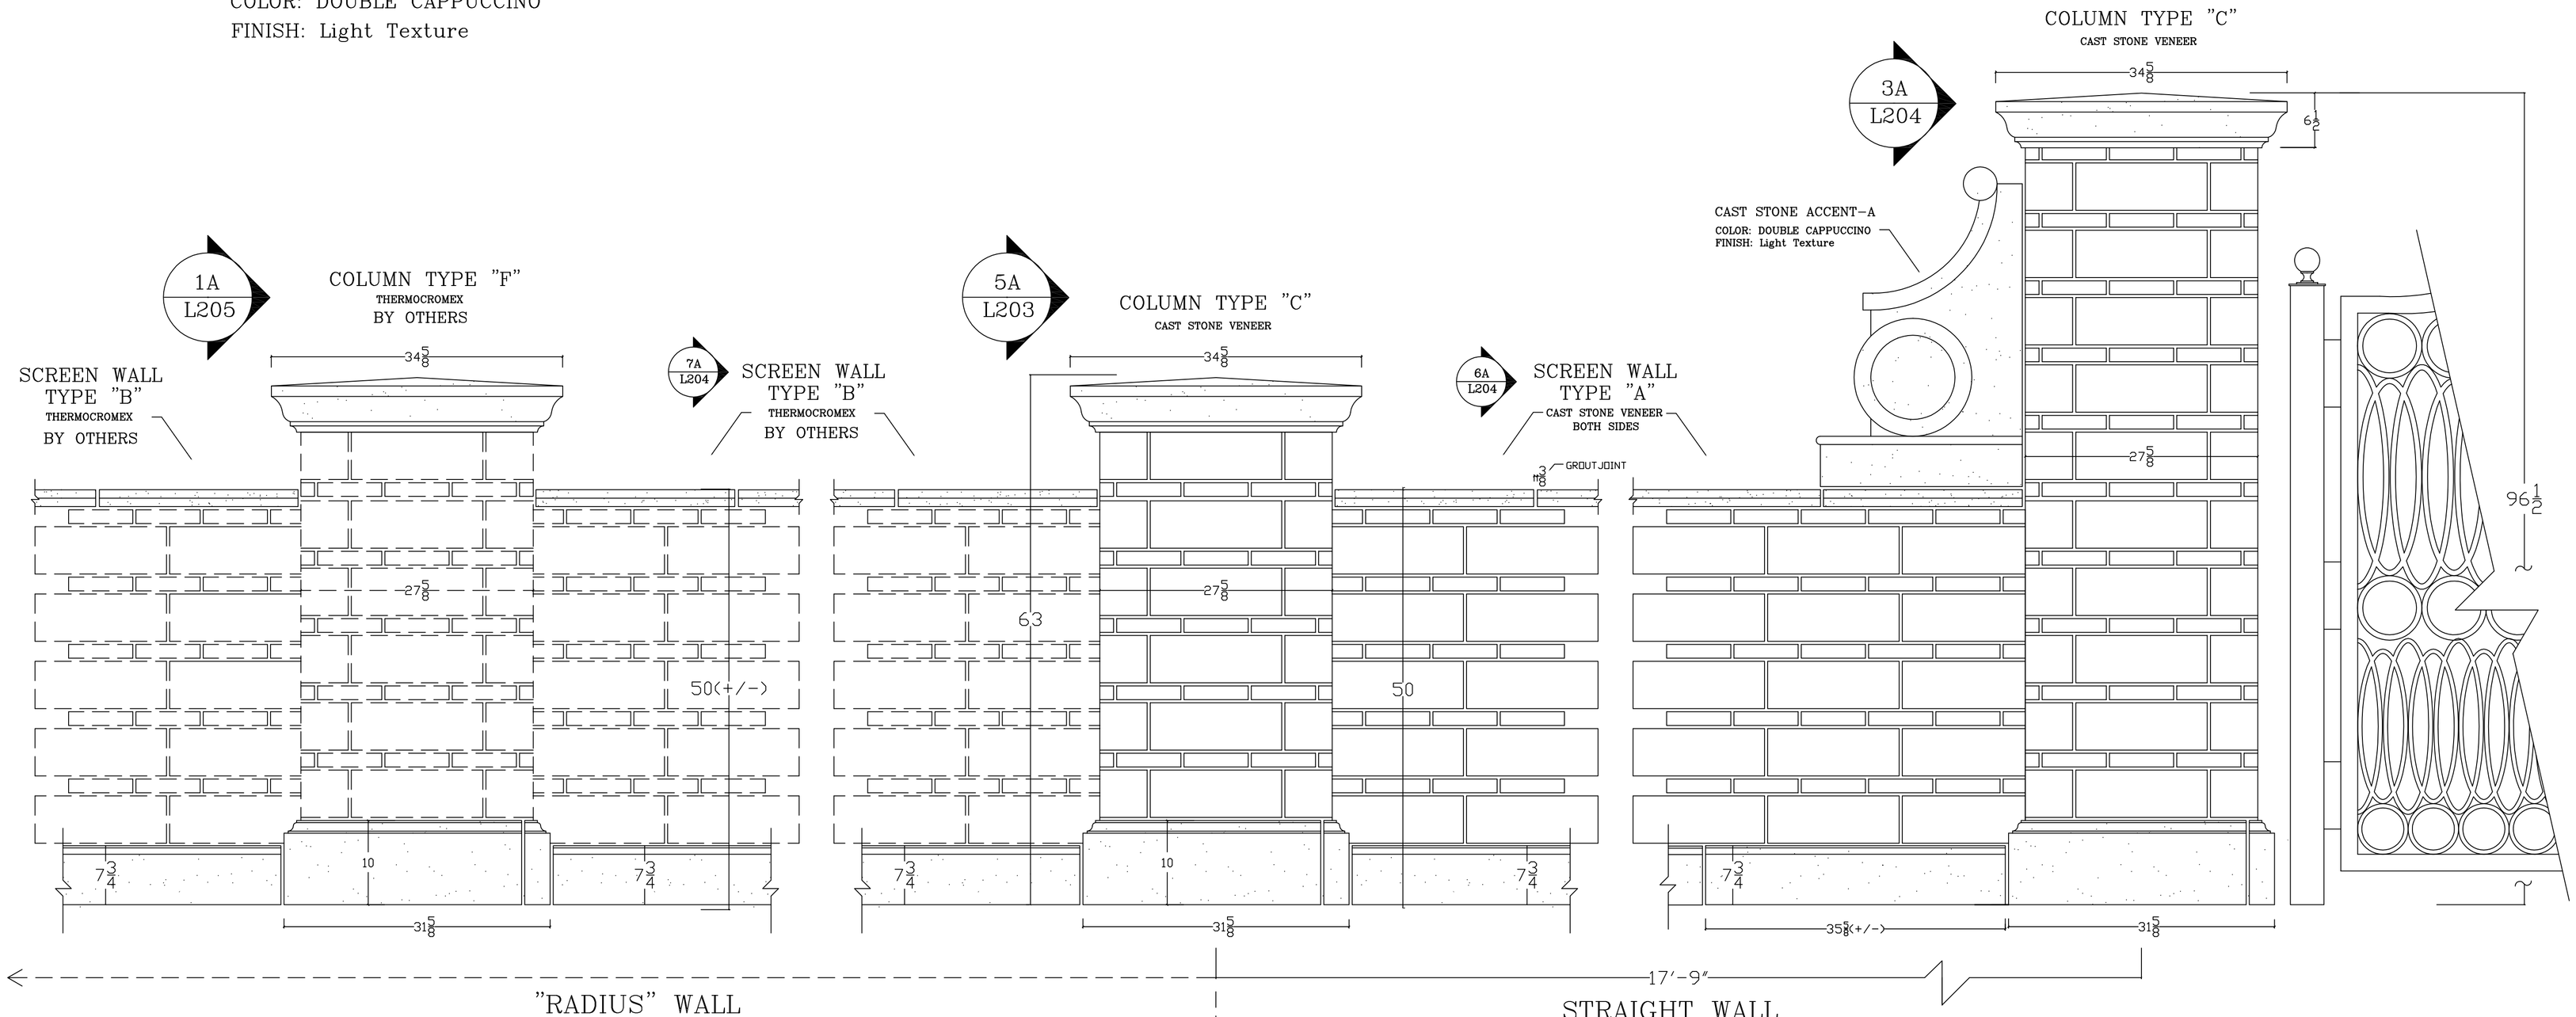

NOTE: RFI; Architect or Civil Engineer to Provide Radius Dimension.
COLUMN/WALL HEIGHT TO VARY PER GRADE

Ⓐ PARTIAL ELEVATION – LEFT (SSW)

NOTE:
See: Sheet No. "05.2" for Adjacent Structure

SERVICE GATE
SUBJECT TO FIELD MEASUREMENTS

SHEET TITLE: SERVICE GATE–Column Type "C"/Walls: "A" & "B"
1.) LOCATION: L101 & L202 (3ea)
2.) ELEVATION: 9/L203
3.) DETAILS: 3/L204
4.) SEE: Sheet Nos. "01" & "02" for GENERAL NOTES

Revisions:
1. 00/00/2015
2.
3.
4.
5.

SHOP DRAWING
Product: Cast Stone

UCC GROUP, Inc.
Orlando, FL
Client:
Project: GOLDEN OAK - Phase 3
Orlando, FL
Scale: 3/8" = 1'-0"
Date: 02-23-2015
Checked By:
Drawn By: GJK
Drawing No: G03

Date:
Approved by:

D. C. KERCKHOFF COMPANY
1901 Ella Avenue Naples, FL 34109 (239) 597-7218
FAX (239) 566-8432
WWW.KERCKHOFFSTONE.COM

© D.C. Kerckhoff 2015

SHEET No:
05.1

36.00 x 24.00