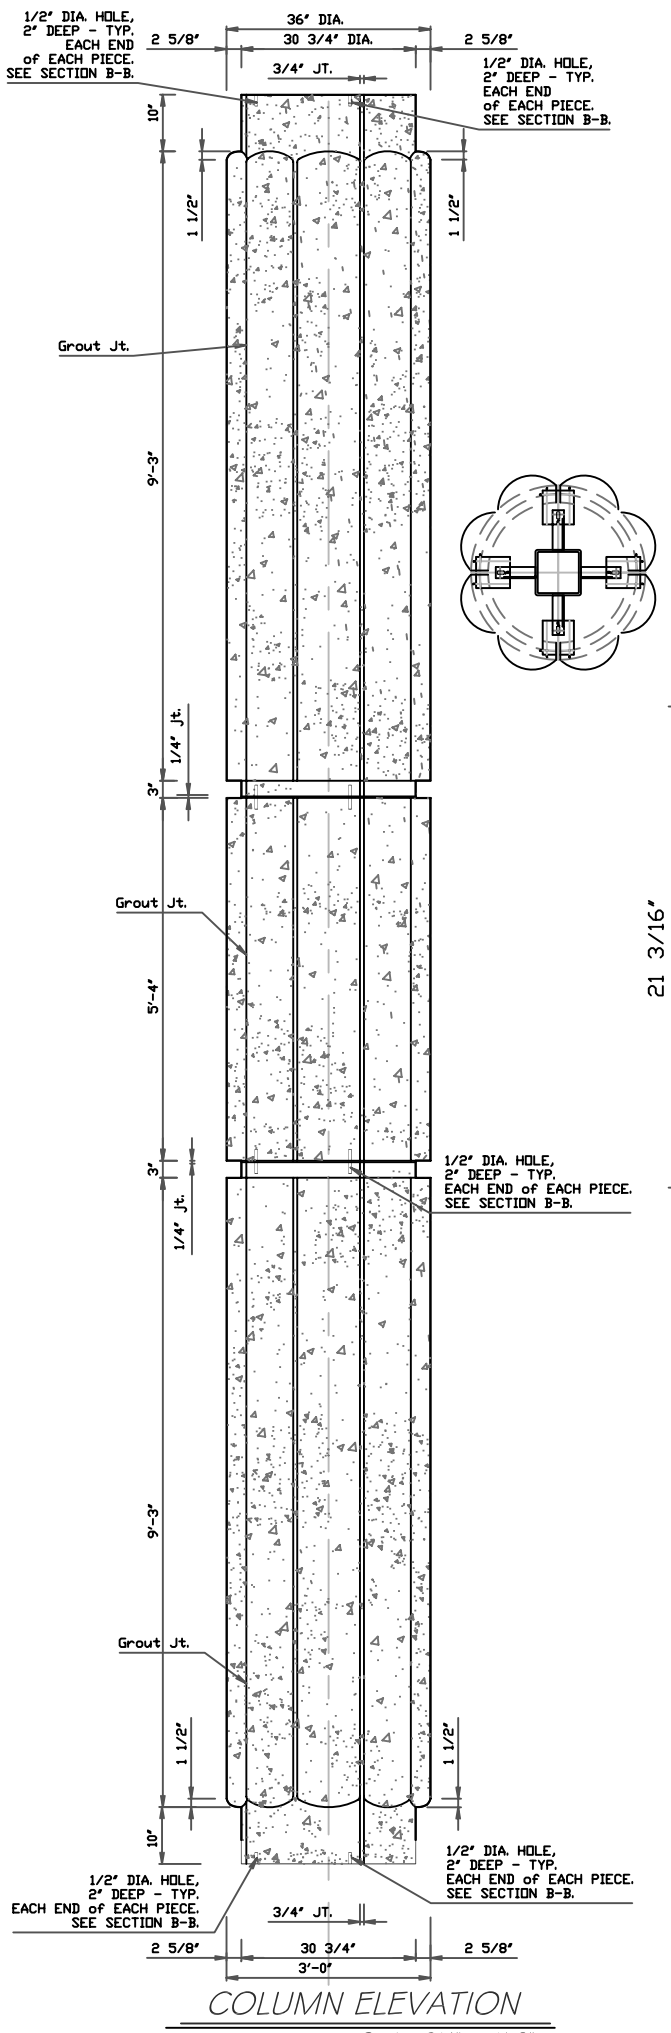

COLUMN ELEVATION

Scale: 3/4" = 1'-0"

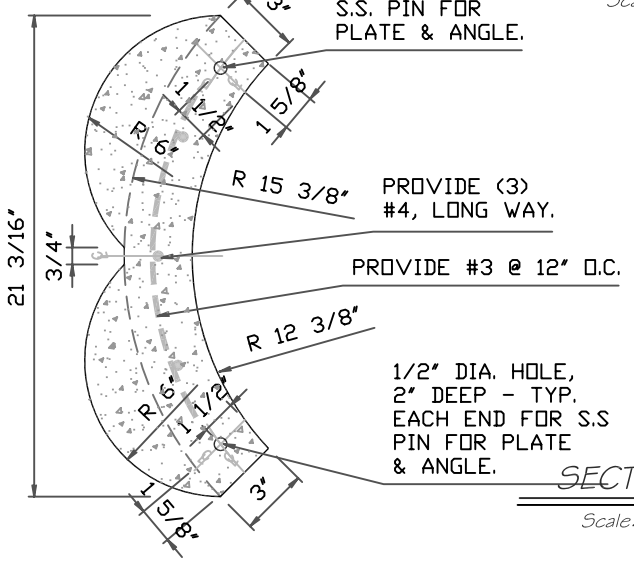

CONNECTION DETAIL

SECTION B-B

Scale: 3" = 1'-0"

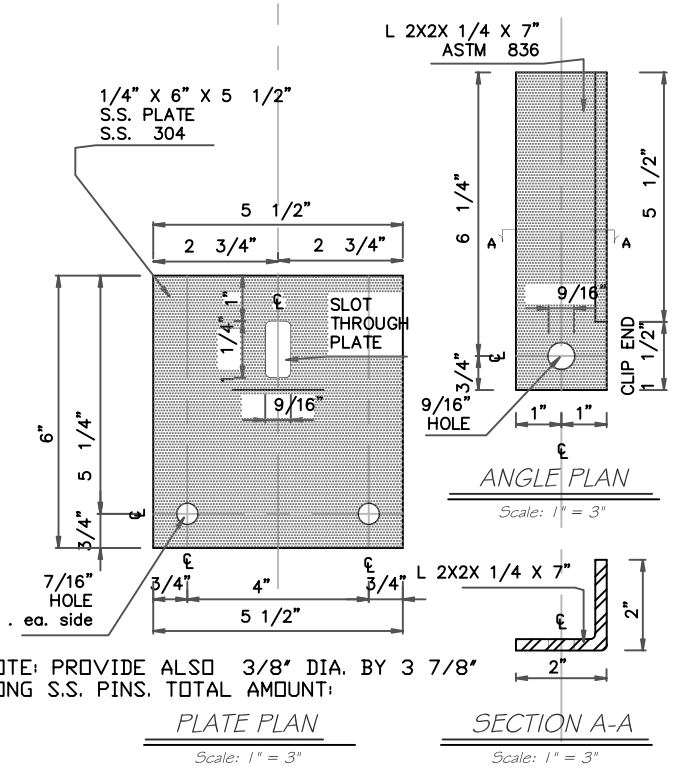

NOTE: PROVIDE ALSO 3/8" DIA. BY 3 7/8" LONG S.S. PINS. TOTAL AMOUNT:

PLATE PLAN

Scale: 1" = 3"

ANGLE PLAN

Scale: 1" = 3"

SECTION A-A

Scale: 1" = 3"

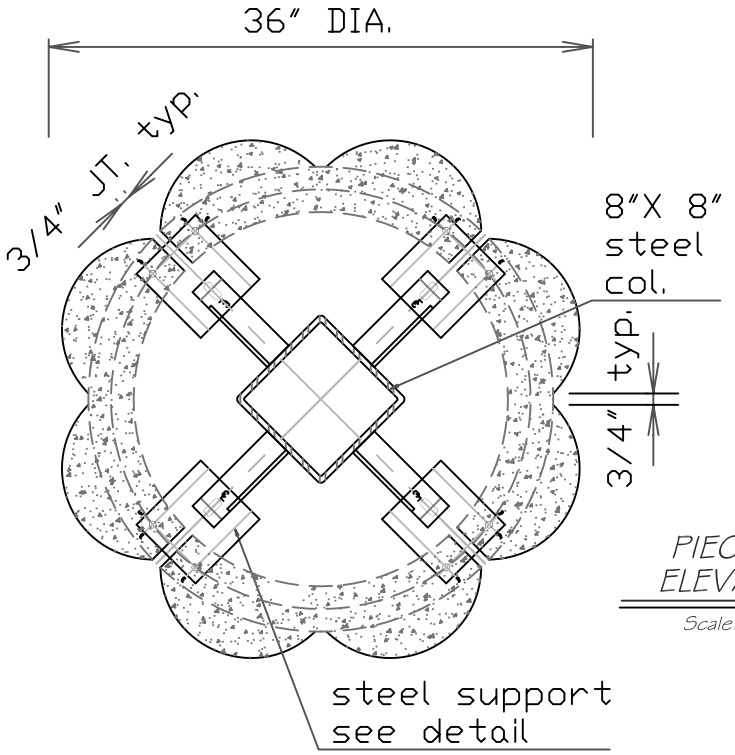

PLAN VIEW

Scale: 2" = 1'-0"

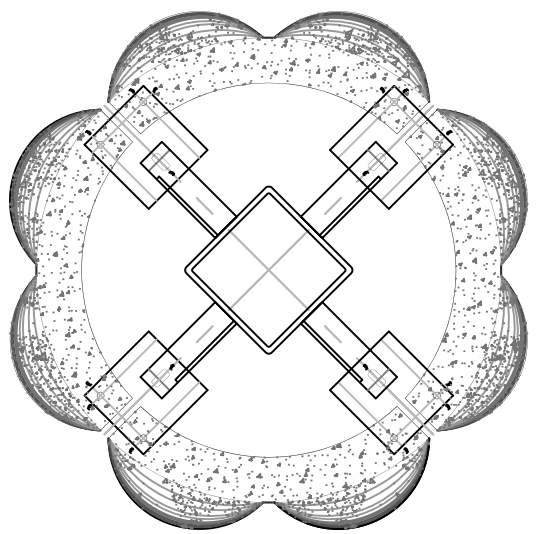

TOP & BOTTOM VIEW '1'

Scale: 2" = 1'-0"

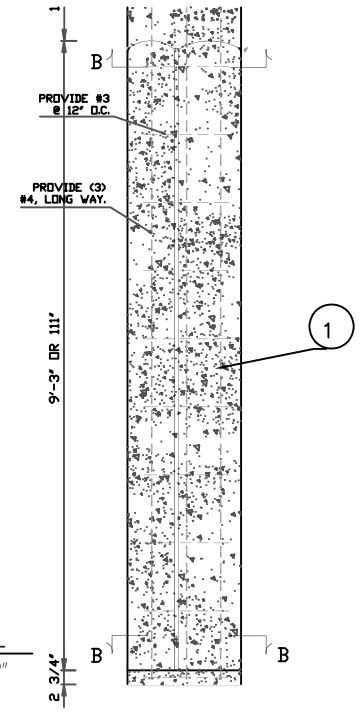

PIECE 'A' ELEVATION

Scale: 3/4" = 1'-0"

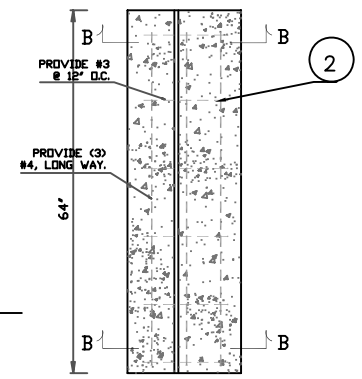

PIECE 'B' ELEVATION

Scale: 3/4" = 1'-0"

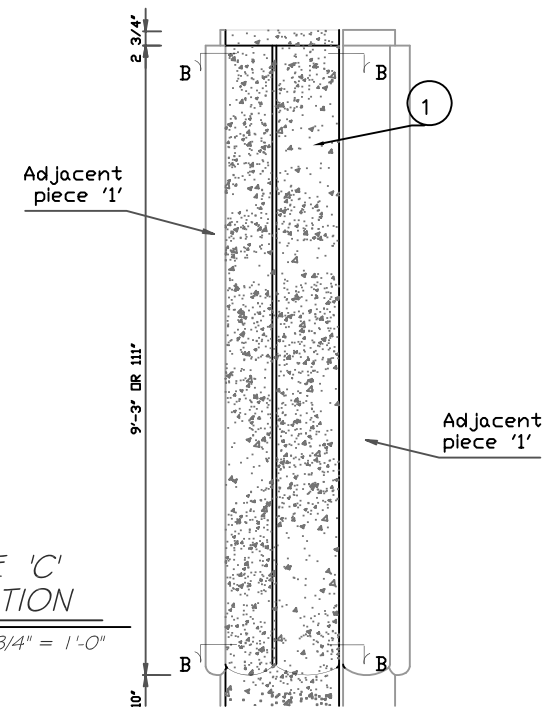

PIECE 'C' ELEVATION

Scale: 3/4" = 1'-0"

NOTES:

1. FINISH: HEAVY HEAVY
2. COLOR: FLORIDA GULF COAST # 79

SET DESCRIPTION:

KerckhoffStone
CONCRETE HARDSCAPE SOLUTIONS
1455 SW 4th Ave, Delray Beach, FL 33444
Tel: (239) 597-7218 | Fax: (239) 566-8432

© KerckhoffStone

PROJECT NAME: FLORIDA GULF COAST UNIVERSITY

DESCRIPTION: Entry Columns

QUANTITY: 24 of 1. 12 of 2

PIECE MARK: 1, 2, & 3.

DCK Proj. Mgr.: R.R.

SHEET NO.: 1 of 1