



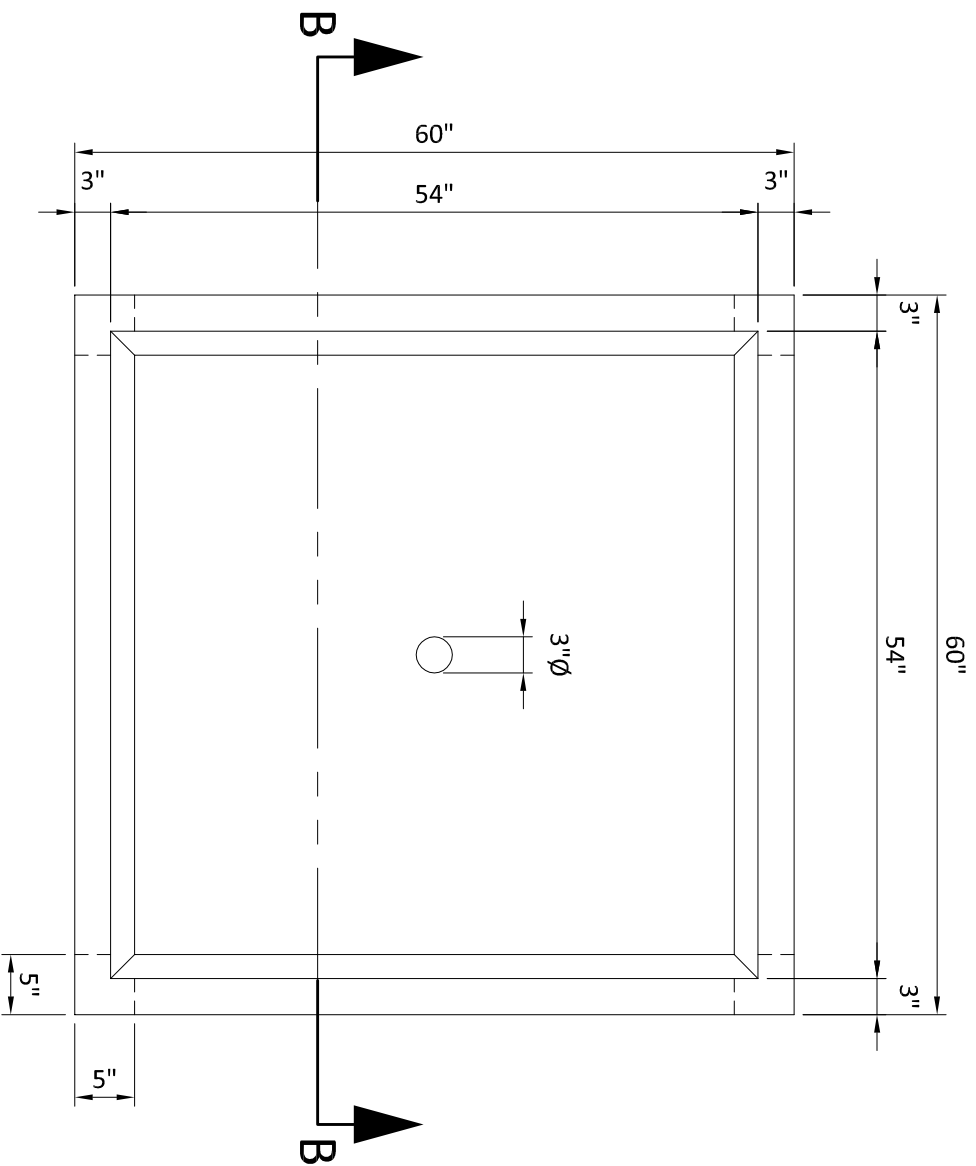


TOP VIEW - 60" x 60" x 48" PLANTER

1" = 1'-0"

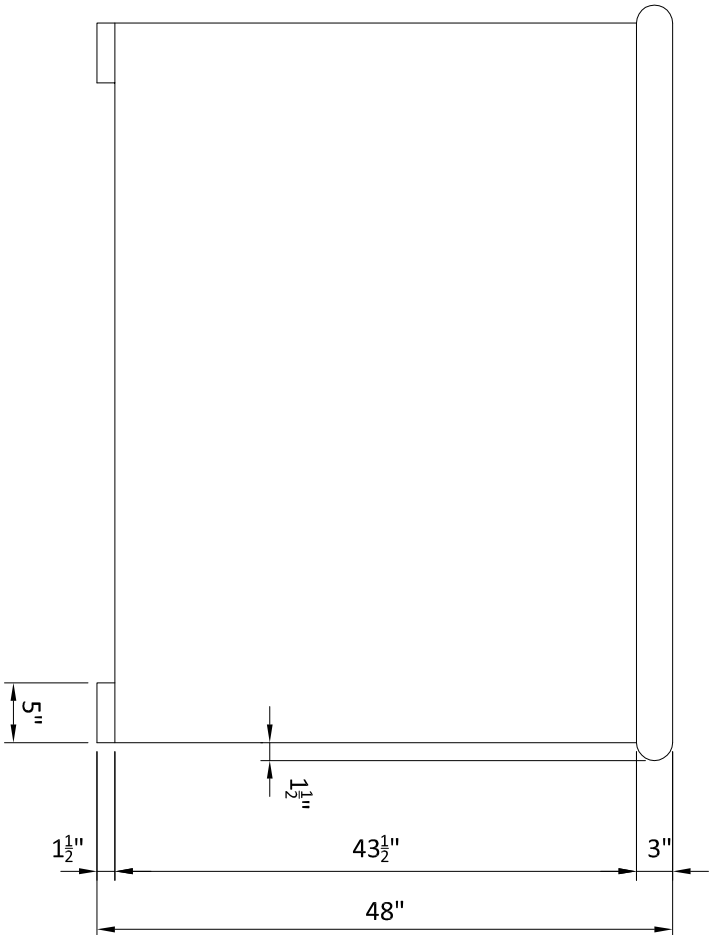

FRONT VIEW - 60" x 60" x 48" PLANTER

1" = 1'-0"

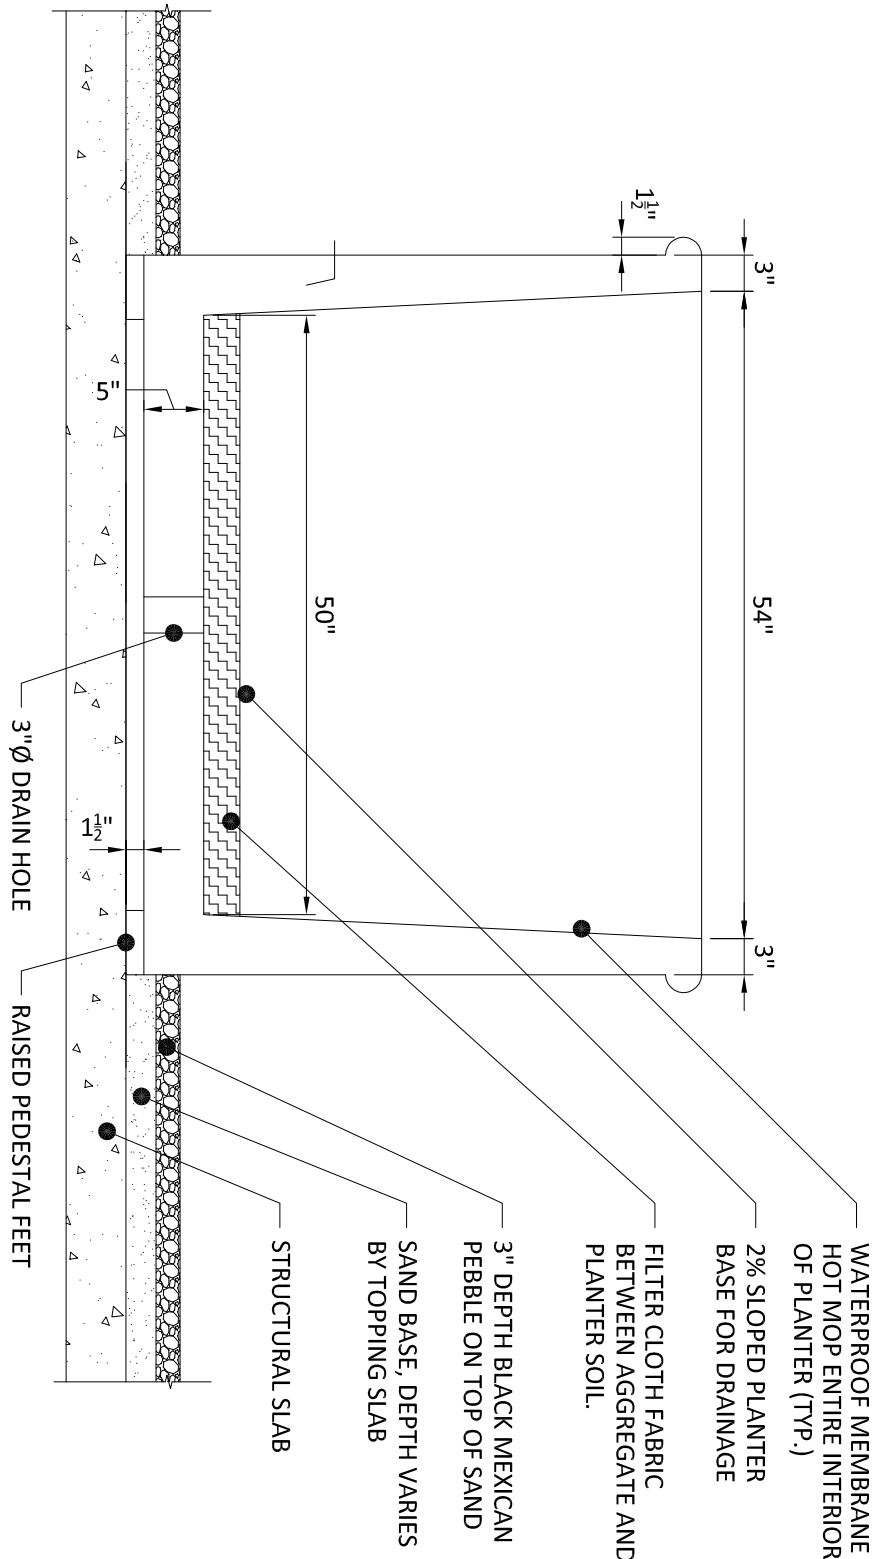

SECTION A-A

1" = 1'-0"

MOORINGS PARK

CENTER FOR HEALTHY LIVING
120 Moorings Park Drive

NAPLES

FLORIDA



1455 SW 4th Ave, Delray Beach, FL 33444
Tel: (239) 597-7218 | Fax: (239) 566-8432

© KerckhoffStone

NO.	DATE	DESCRIPTION
1	11.11.12	PLANTER LAYOUT
2		
3		
60"x60"x48"
PLANTER

SHEET TITLE:

E 1.2

SHEET NUMBER: