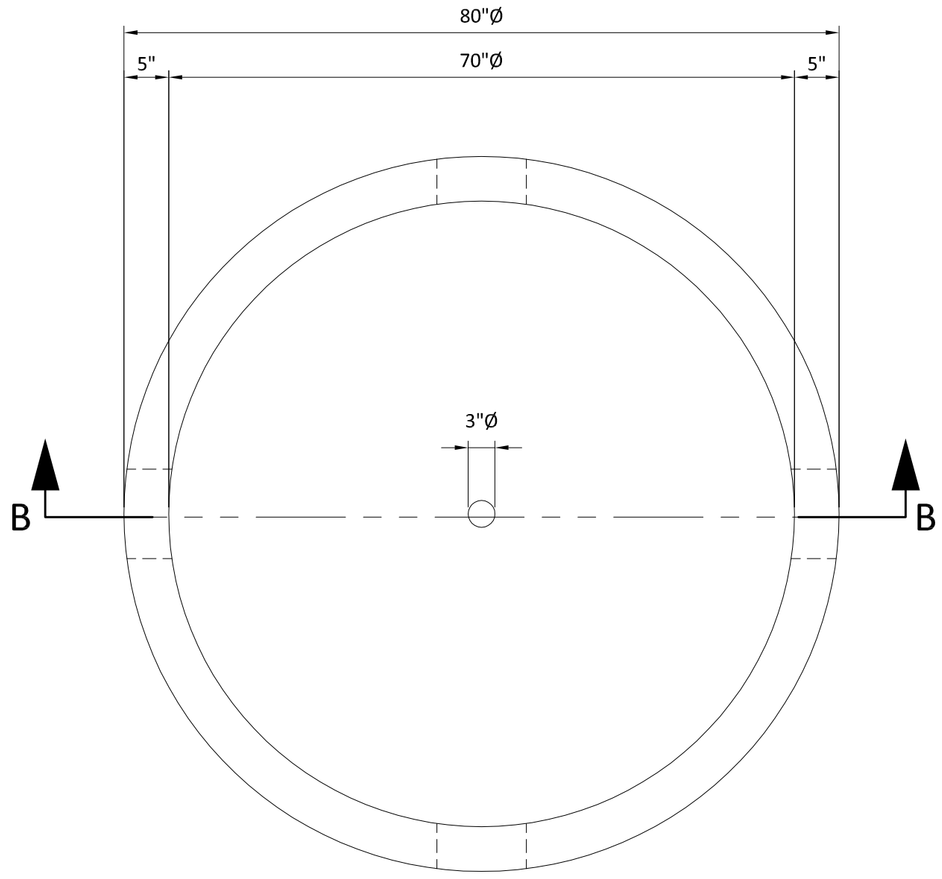

TOP VIEW - 80"Ø x 54" HIGH CIRCULAR PLANTER

1" = 1'-0"

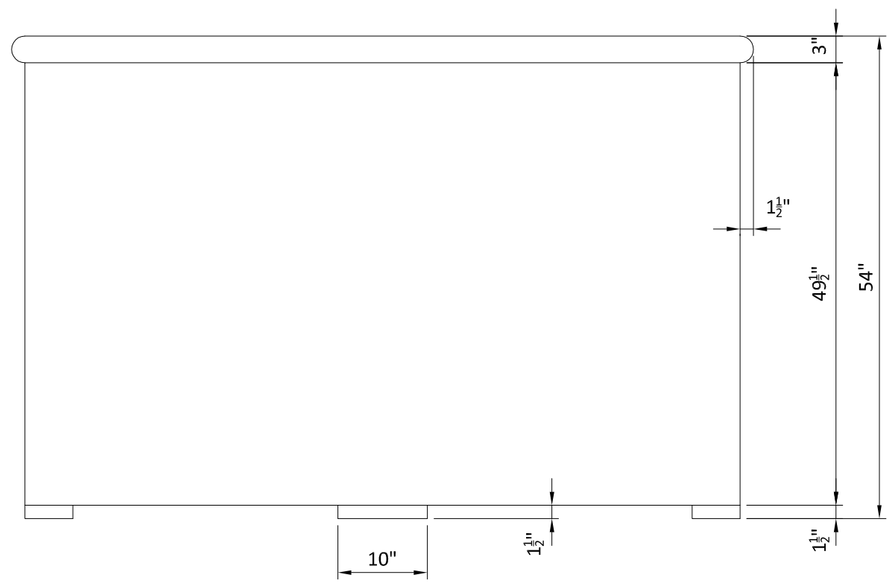

FRONT VIEW - 80"Ø x 54" HIGH CIRCULAR PLANTER

1" = 1'-0"

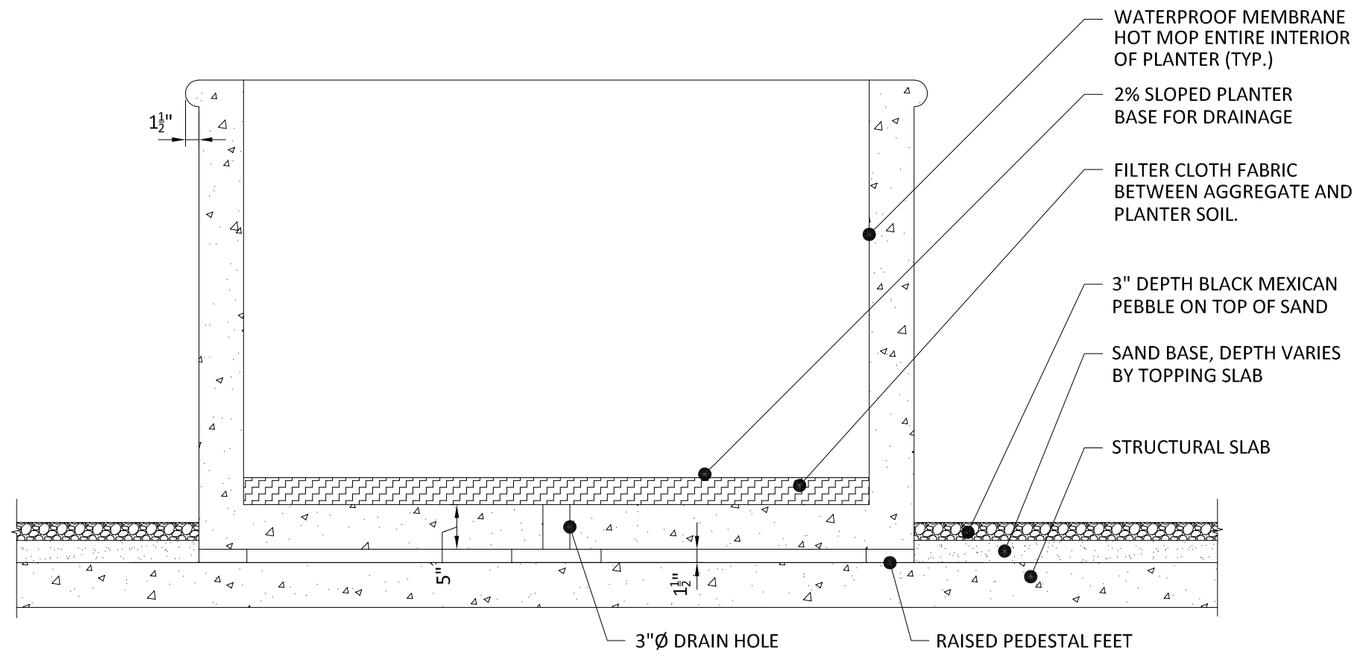

SECTION A-A

1" = 1'-0"

MOORINGS PARK

CENTER FOR HEALTHY LIVING
120 Moorings Park Drive
NAPLES FLORIDA

D. C. KERCKHOFF COMPANY
STONE CAST
PLANT CERTIFIED
APA
ARCHITECTURAL PRECAST ASSOCIATION
1901 Elsa Avenue Naples, FL. 34109 (239) 597-7218
Fax: (239) 566-8432
WWW.KERCKHOFFSTONE.COM

© D.C. Kerckhoff 2012

NO.	DATE	DESCRIPTION
–	11.11.12	PLANTER LAYOUT

DRAWING LOG

CIRCULAR PLANTER

SHEET TITLE:

E 1.0

SHEET NUMBER: